


NOTES

DIMENSIONS

ALL DIMENSIONS ARE TO FRAMING UNLESS OTHERWISE STATED.

REVISIONS DATE

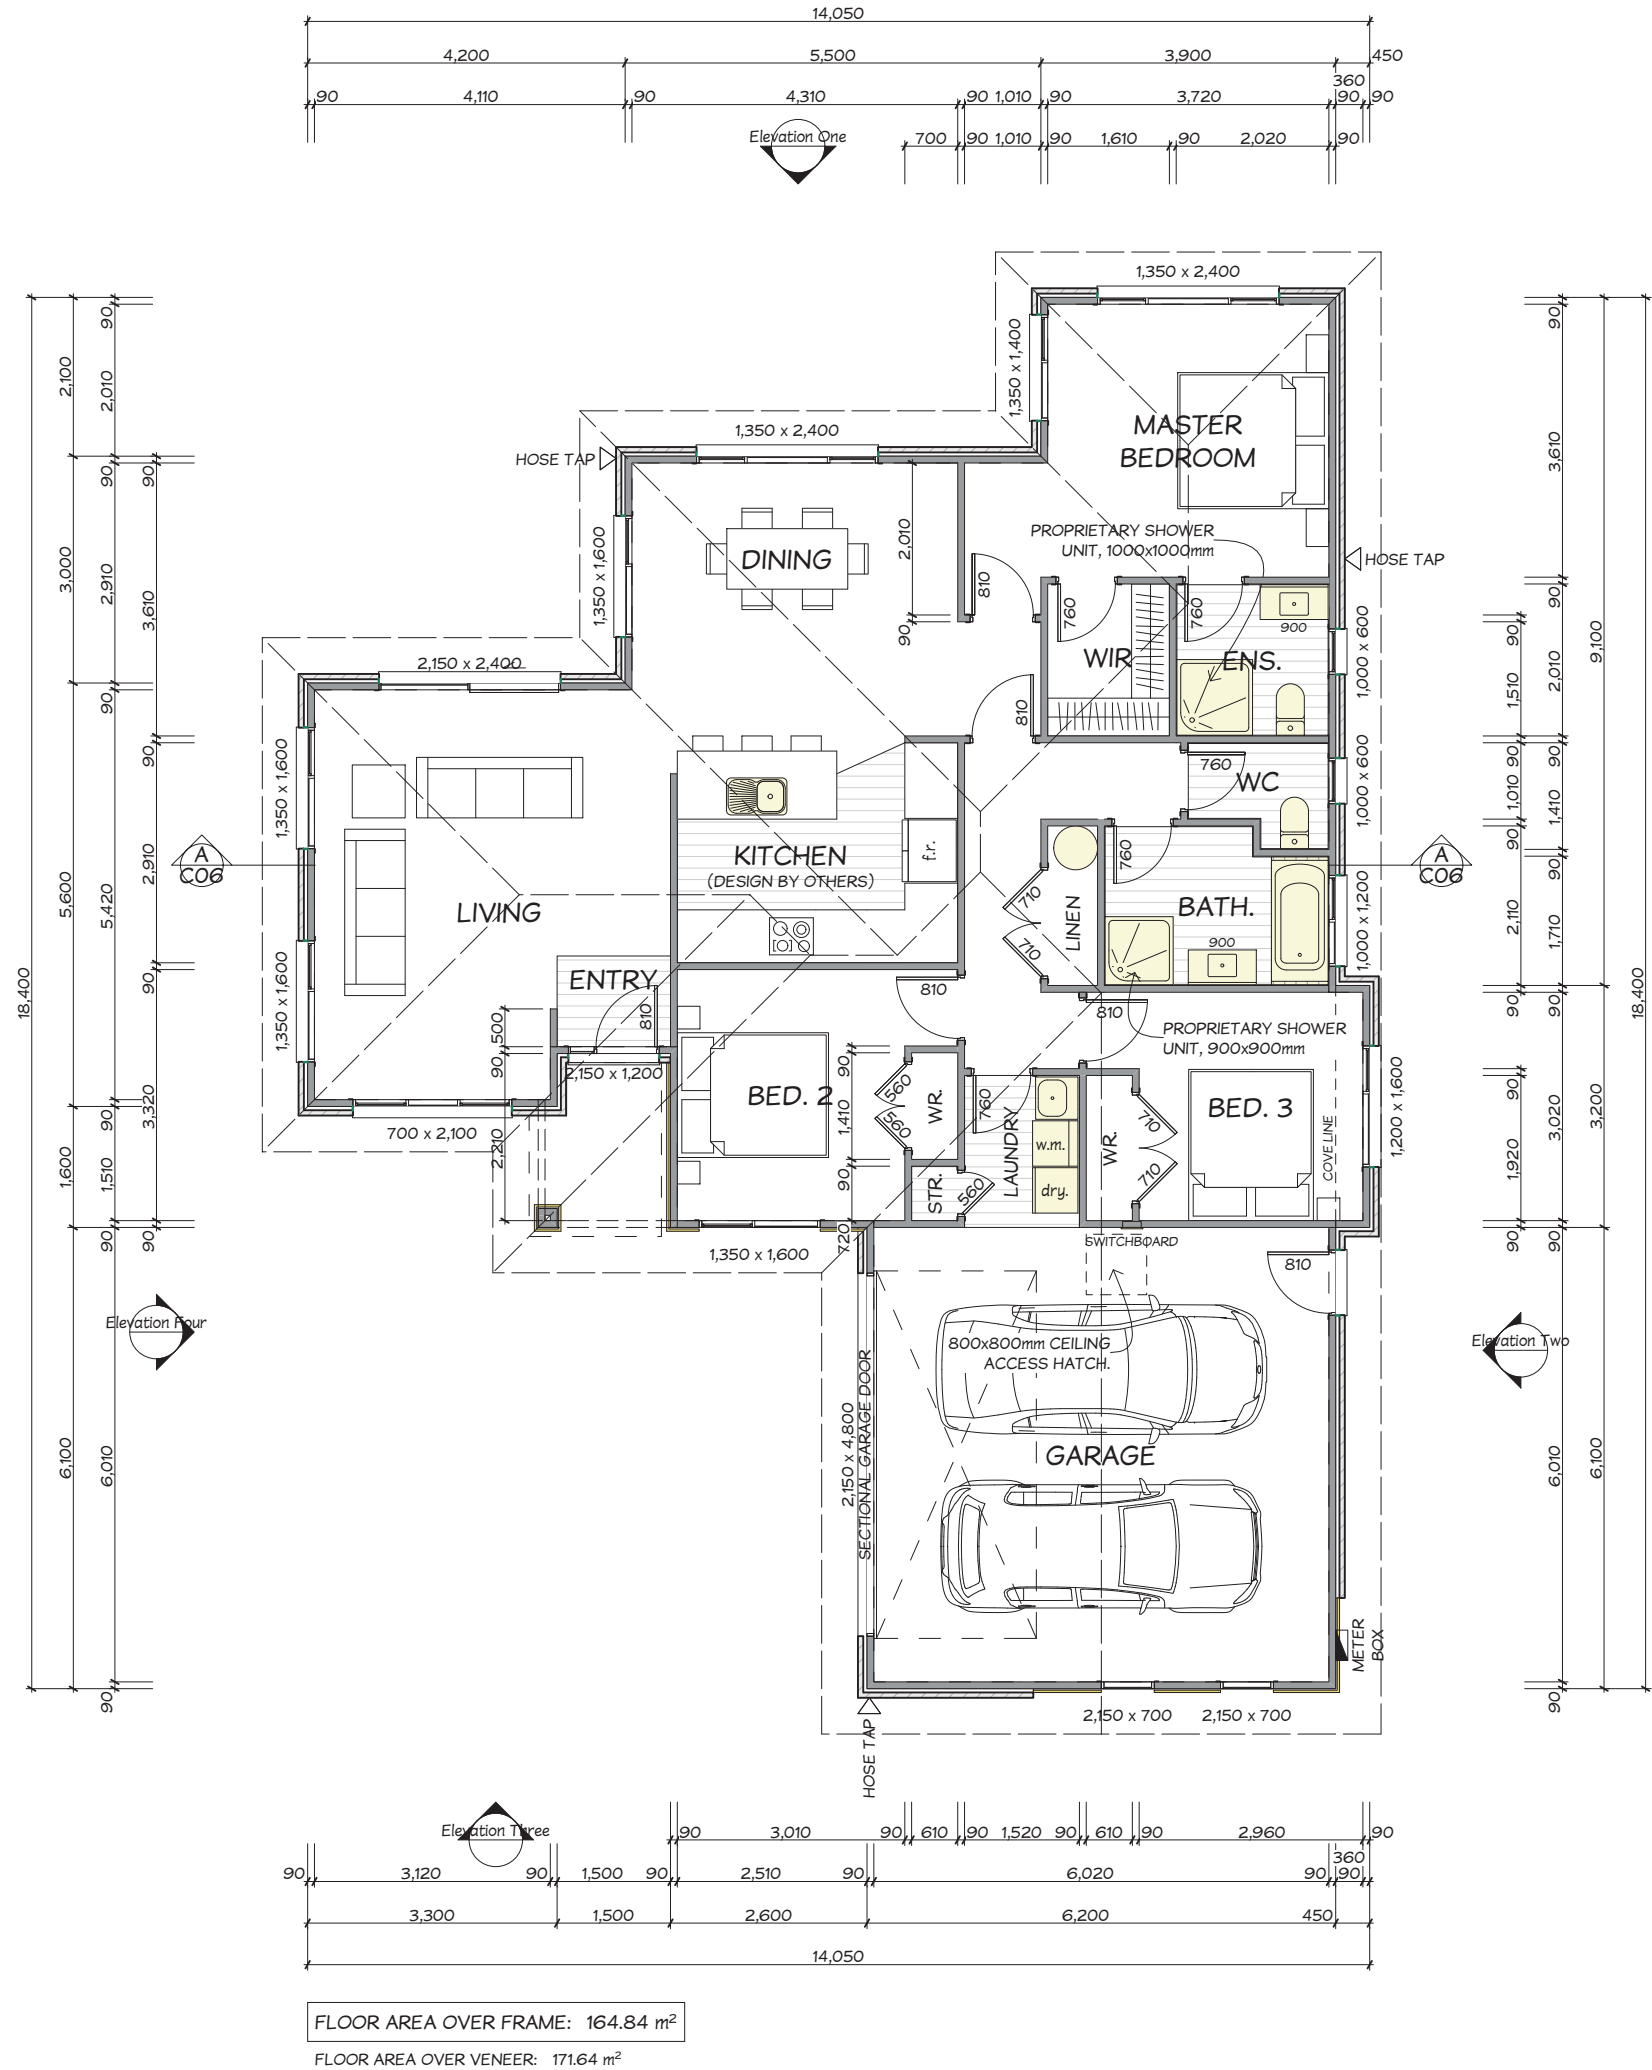

ALL DIMENSIONS AND LEVELS TO BE CHECKED ON SITE PRIOR TO COMMENCEMENT OF ANY WORKS | DO NOT SCALE OF THIS DRAWING | THIS DRAWING IS COPYRIGHT OF JENNIAN HOMES AND IS IN NO WAY TO BE REUSED OR REPRODUCED IN PART OR WHOLE WITHOUT PRIOR WRITTEN PREMISSION | ALL WORK IS TO COMPLY WITH NZS3604:2011 AND THE NEW ZEALAND BUILDING CODE | ALL MATERIALS TO BE FIXED IN STRICT ACCORDANCE WITH MANUFACTURERS SPECIFICATIONS.

Client:

New Dwelling - James
Jennian Services
Southern Series

Drawing:

Floor Plan

Project Status:

Concept

Scale:

1:100

Date:

11/05/2018

Project Number:

#

Drawn By:

JR

Home Consultant:

-

Sheet:

C01

REGISTERED BUILDING PRACTITIONER

www.jbh.nz

REGISTERED LICENSED BUILDING PRACTITIONER

www.jbh.nz